AERODROME CHART - ICAO


DISTANCES IN METERS, ALTITUDES, ELEVATIONS AND HEIGHTS IN FEET.

ARP
251540N
0513354E

AD ELEV 37 FT

DOHA APP EAST	124.775/120.6	DOHA DIRECTOR	124.05/121.775
DOHA APP WEST	119.725/125.125	DOHA GROUND GMC VEHICLE	121.8
DOHA DIRECTOR EAST	119.4/121.125	DOHA GROUND GMC	121.925
DOHA DIRECTOR WEST	123.875/119.225		
DOHA TOWER	118.9/119.025		

DOHA Intl. OTBD

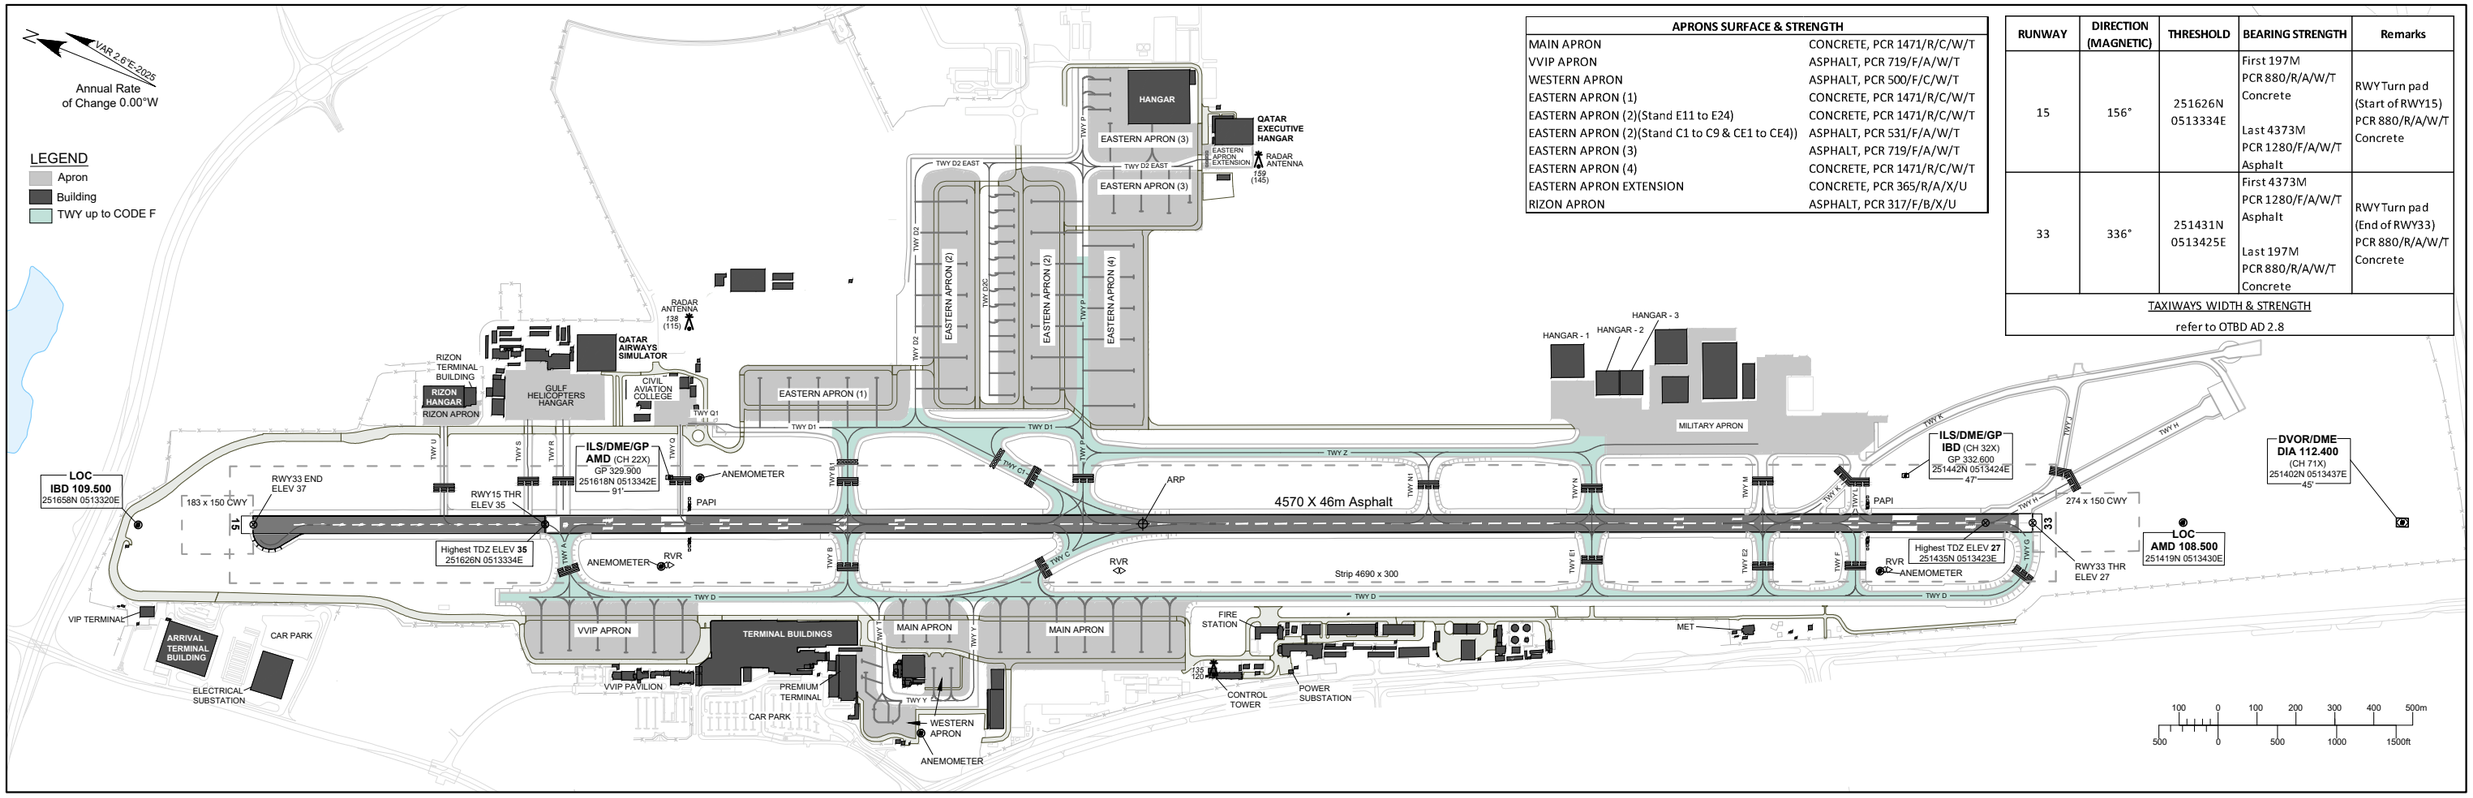


APRONS SURFACE & STRENGTH	
MAIN APRON	CONCRETE, PCR 1471/R/C/W/T
VVIP APRON	ASPHALT, PCR 719/F/A/W/T
WESTERN APRON	ASPHALT, PCR 500/F/C/W/T
EASTERN APRON (1)	CONCRETE, PCR 1471/R/C/W/T
EASTERN APRON (2)(Stand E11 to E24)	CONCRETE, PCR 1471/R/C/W/T
EASTERN APRON (2)(Stand C1 to C9 & CE1 to CE4))	ASPHALT, PCR 531/F/A/W/T
EASTERN APRON (3)	ASPHALT, PCR 719/F/A/W/T
EASTERN APRON (4)	CONCRETE, PCR 1471/R/C/W/T
EASTERN APRON EXTENSION	CONCRETE, PCR 365/R/A/X/U
RIZON APRON	ASPHALT, PCR 317/F/B/X/U


RUNWAY	DIRECTION (MAGNETIC)	THRESHOLD	BEARING STRENGTH	Remarks
15	156°	251626N 0513334E	First 197M PCR 880/R/A/W/T Concrete Last 4373M PCR 1280/F/A/W/T Asphalt	RWY Turn pad (Start of RWY15) PCR 880/R/A/W/T Concrete
33	336°	251431N 0513425E	First 4373M PCR 1280/F/A/W/T Asphalt Last 197M PCR 880/R/A/W/T Concrete	RWY Turn pad (End of RWY33) PCR 880/R/A/W/T Concrete

TAXIWAYS WIDTH & STRENGTH
refer to OTBD AD 2.8


MARKING AIDS RWY 15/33 AND EXIT TWY / TWY CENTERLINE AND EDGE LIGHTING

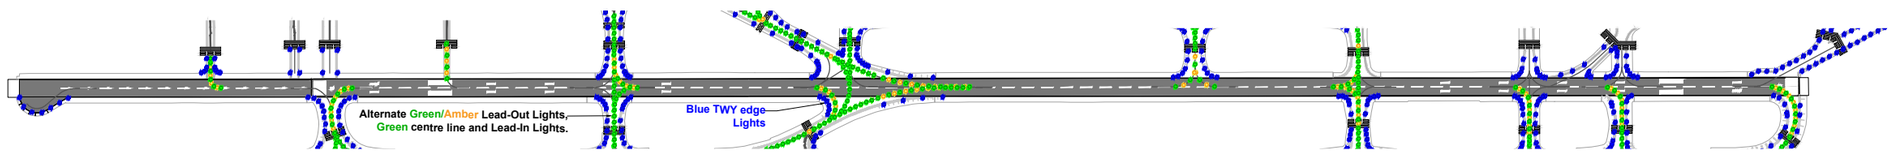

LIGHTING AIDS RWY 15 AND EXIT TWY

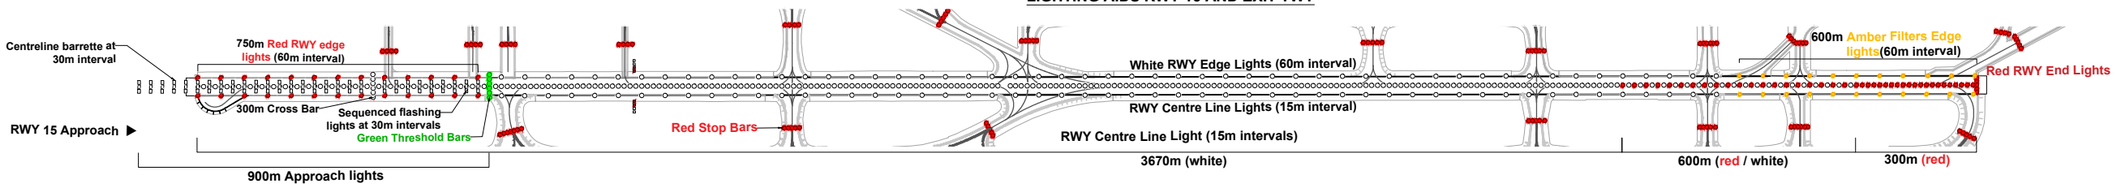

LIGHTING AIDS RWY 33 AND EXIT TWY

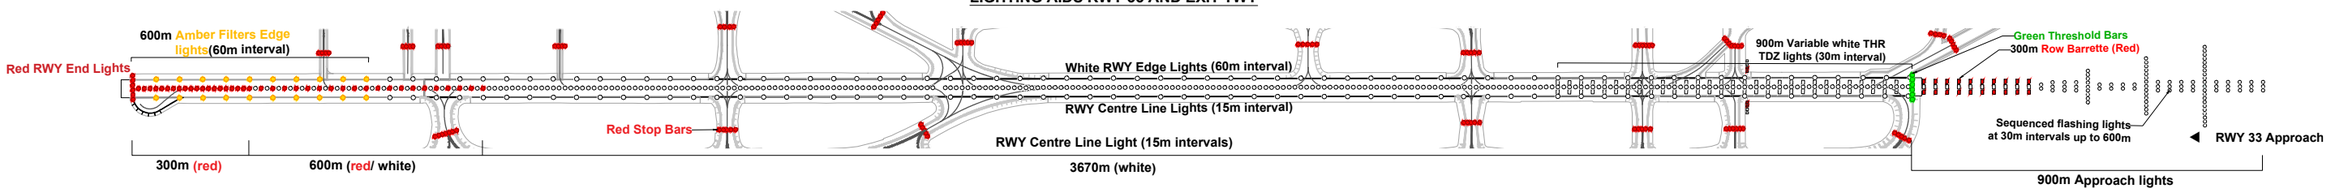

© QATAR CIVIL AVIATION AUTHORITY

Intentionally Left Blank